THIS DRAWING IS UNPUBLISHED. RELEASED FOR PUBLICATION –,– .
© COPYRIGHT – By – ALL RIGHTS RESERVED.

LOC	DIST
AD	00

REVISIONS

P	LTR	DESCRIPTION	DATE	DWN	APVD
	P3	REVISED PER ECO–11–004587	11MAR11	RK	HMR

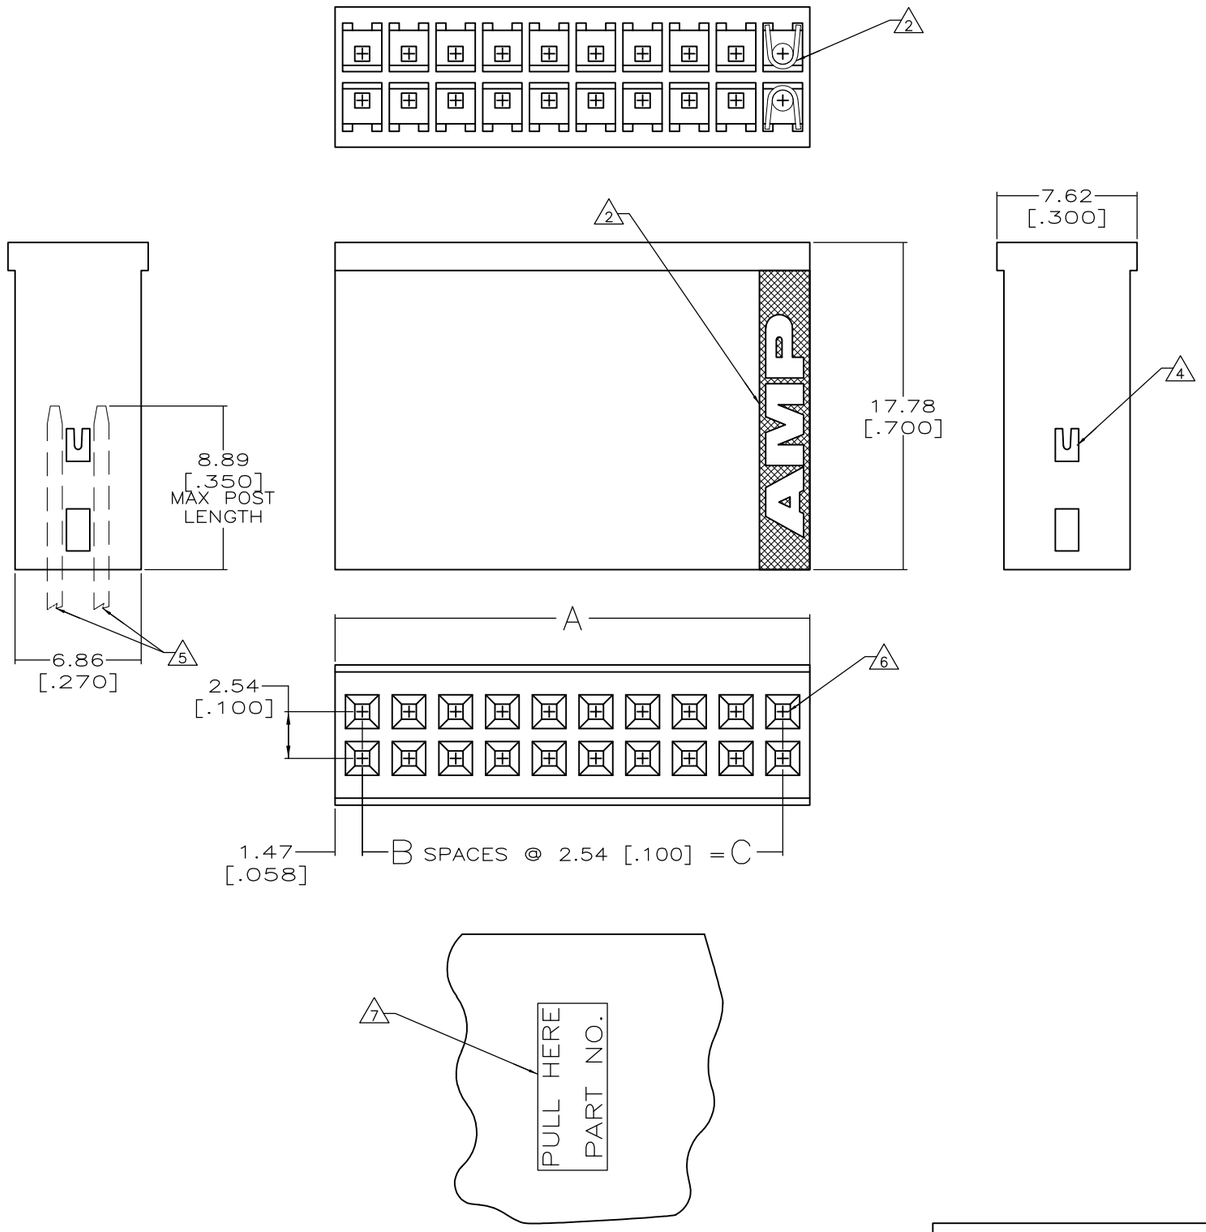

1 PULL ON HOUSING TO REMOVE FROM POSTS. DO NOT CONFINE THE CONDUCTORS OR PULL ON THE CONDUCTORS DURING REMOVAL ACTION.

2 ACCEPTS CONTACT P/N 87124.

4 EXTRACTION SLOT MAY BE PARTIALLY FLASHED OVER ONE END ONLY.

5 0.62 [.025] SQUARE POST SHOWN FOR REFERENCE ONLY.

6 CAVITY ACCEPTS 0.62 [.025] SQUARE POST (TYPICAL).

7 MARKED (WHITE) 1.5 [.06] CHARACTERS AS SHOWN IN APPROXIMATE CENTER OF HOUSING. "PULL HERE" AND "PART NO." WILL APPEAR ON HOUSINGS 6 POSITIONS AND LARGER.

8 AMP LOGO MOLDED IN TEXTURED AREA, AREA RAISED .0003 – .0007 HIGH AND MAY BE ON EITHER SIDE OF THE PART.

9 OBSOLETE PARTS: OBSOLETE CIS STREAMLINING PER D.RENAUD/D.SINISI

9	OBSOLETE	STAMPED	20.32[.800]	8	23.27 [.916]	18	~~1–87133–6~~
		UNSTAMPED	20.32[.800]	8	23.27 [.916]	18	1–87133–5
		STAMPED	17.78[.700]	7	20.73 [.816]	16	1–87133–4
		UNSTAMPED	17.78[.700]	7	20.73 [.816]	16	1–87133–3
9	OBSOLETE	STAMPED	12.70[.500]	5	15.65 [.616]	12	~~1–87133–2~~
		UNSTAMPED	12.70[.500]	5	15.65 [.616]	12	1–87133–1
		STAMPED	7.62 [.300]	3	10.57 [.416]	8	1–87133–0
		UNSTAMPED	7.62 [.300]	3	10.57 [.416]	8	87133–9
		STAMPED	5.08 [.200]	2	8.03 [.316]	6	87133–8
		UNSTAMPED	5.08 [.200]	2	8.03 [.316]	6	87133–7
		STAMPED	22.86[.900]	9	25.81[1.016]	20	87133–6
		STAMPED	10.16[.400]	4	13.11[.516]	10	87133–5
	OBSOLETE	STAMPED	2.54 [.100]	1	5.49 [.216]	4	~~87133–4~~
		UNSTAMPED	22.86[.900]	9	25.81[1.016]	20	87133–3
		UNSTAMPED	10.16[.400]	4	13.11[.516]	10	87133–2
		UNSTAMPED	2.54 [.100]	1	5.49 [.216]	4	87133–1
		REMARKS	C	B	A	NO. OF POSITIONS	PART NUMBER

THIS DRAWING IS A CONTROLLED DOCUMENT.

DIMENSIONS: mm [INCHES]

TOLERANCES UNLESS OTHERWISE SPECIFIED:

0 PLC	± –
1 PLC	± –
2 PLC	± 0.13 [.005]
3 PLC	± –
4 PLC	± –
ANGLES	± –

MATERIAL: GLASS FILLED POLYESTER COLOR: DARK BROWN OR BLACK

FINISH: –

DWN	R BROWN	27OCT2006
CHK	M MILLER	27OCT2006
APVD	M MILLER	27OCT2006
PRODUCT SPEC	—	
APPLICATION SPEC	—	
WEIGHT	—	

TE Connectivity

NAME: HOUSING, LOCKING CLIP, .64[.025] SQUARE POST, 2.54[.100] CL CLOSED END

SIZE	CAGE CODE	DRAWING NO	RESTRICTED TO
A3	00779	C–87133	—

CUSTOMER DRAWING | SCALE 3:1 | SHEET 1 OF 1 | REV P3