THIS DRAWING IS UNPUBLISHED. RELEASED FOR PUBLICATION ,-.
© COPYRIGHT 1996 - ALL RIGHTS RESERVED.

LOC	DIST
J	

REVISIONS
変更

P	LTR	DESCRIPTION	DATE	DWN	APVD
	E2	REVISED PER ECO-11-005030	23MAR11	RK	HMR

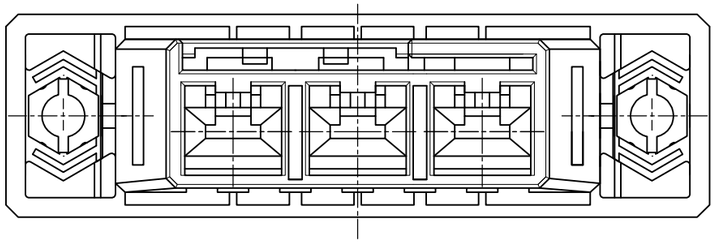

注 記

1 材料：ハウジング：ガラス入り熱可塑性
ポリエステル樹脂(94V-0)、色：黒

~~2 ハウジング全面にテフロン塗装のこと~~

3 パネル取付推奨ネジ M3

NOTES

1 MATERIAL:HOUSING:GLASS FILED THERMO PLASTIC ,POLYESTER(94-V-0),COLOR:BLACK

~~2 TO COAT ALL SURFACE OF HOUSING WITH TEFLON~~

3 PANEL ATTACHMENT RECOMMENDATION M3 SCREW

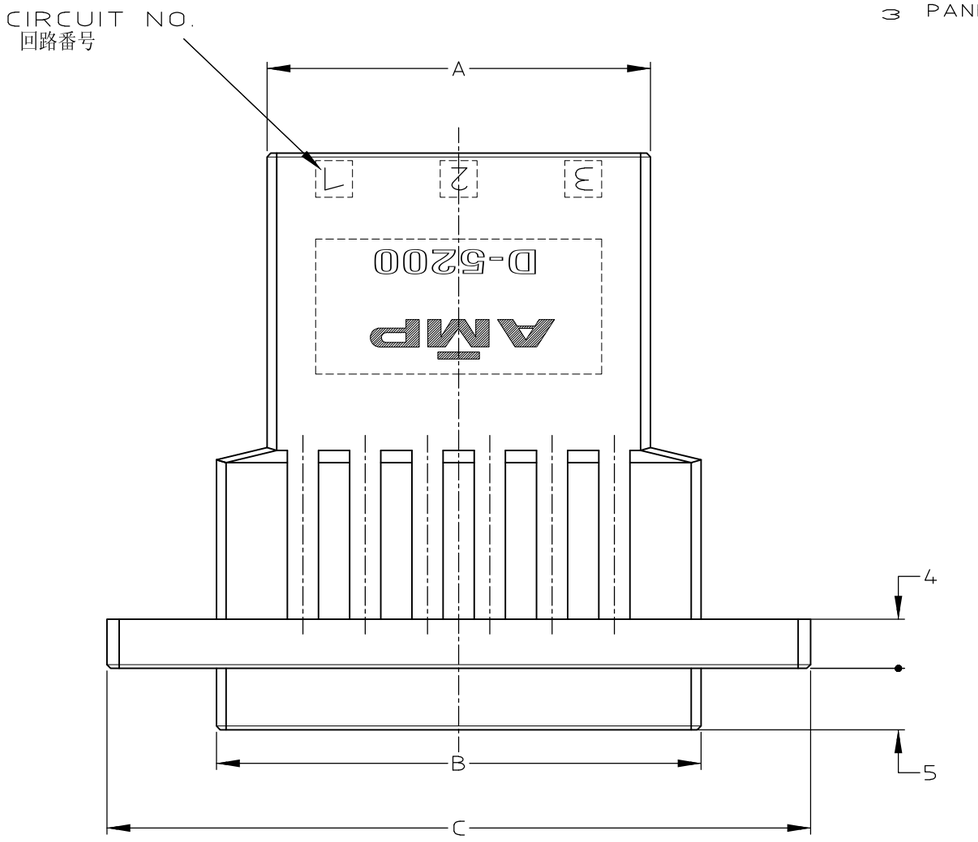

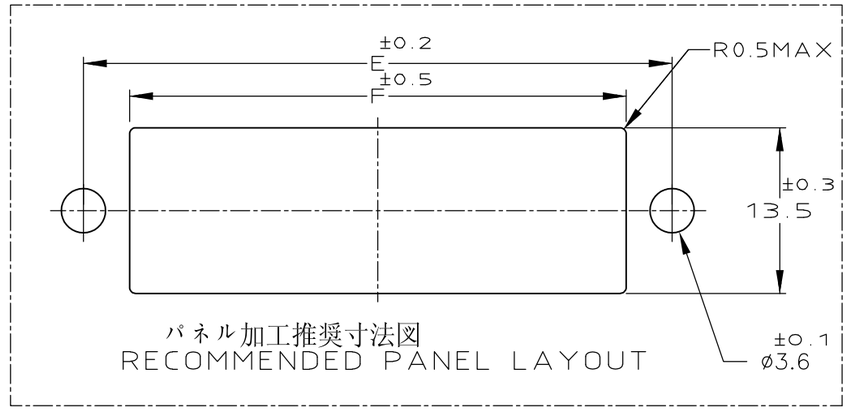

パネル加工推奨寸法図
RECOMMENDED PANEL LAYOUT

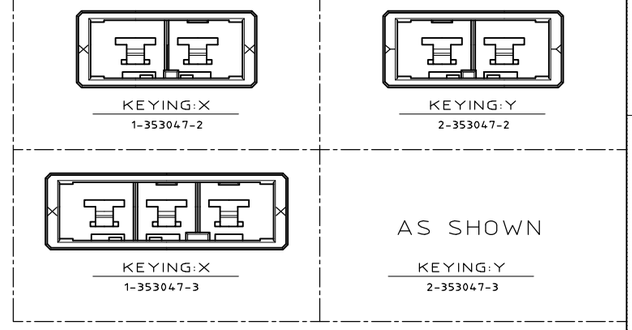

OBSOLETE ~~2~~									~~5-353047-3~~
									2-353047-3
	31.27	39.52	57	20.32	48	40.5	2	3	1-353047-3
	↑	↑	↑	↑	↑	↑	↑	↑	2-353047-2
	21.11	29.36	47	10.16	38	30.4	1	2	1-353047-2
FINISH	A	B	C	D	E	F	N	POS	P/N

WIRE RANGE 抱合電線断面積 T1
INSULATION DIA 被覆外径 T1

DIMENSIONS: 単位 粍 mm

TOLERANCES UNLESS OTHERWISE SPECIFIED
一般公差
10 : ±0.2
30 >10 : ±0.25
100 >30 : ±0.3
ANGLE : ±0.3°

MATERIAL 材料 1
FINISH 仕上

DWN K.IKEDA 16/MAY/'96
CHK Y.Ishikawa 16/MAY/'96
APVD S.Manabe 17/MAY/'96
PRODUCT SPEC 製品規格 108-5453
APPLICATION SPEC 取付適用規格 114-5206
WEIGHT T1

TE Connectivity

NAME 名称 1列 タブ ハウジング
パネルマウント タイプ
SINGLE ROW TAB HSG (PANEL MOUNT)
<DYNAMIC D-5200 S>

SIZE A3 | CAGE CODE 00779 | DRAWING NO 番号 C-353047

CUSTOMER DRAWING | SCALE 尺度 2-1 | SHEET 1 OF 1 | REV E2

AMP1470-19 REV 10/93

(CUSTOMER DRAWING) 顧 客 用 図 面